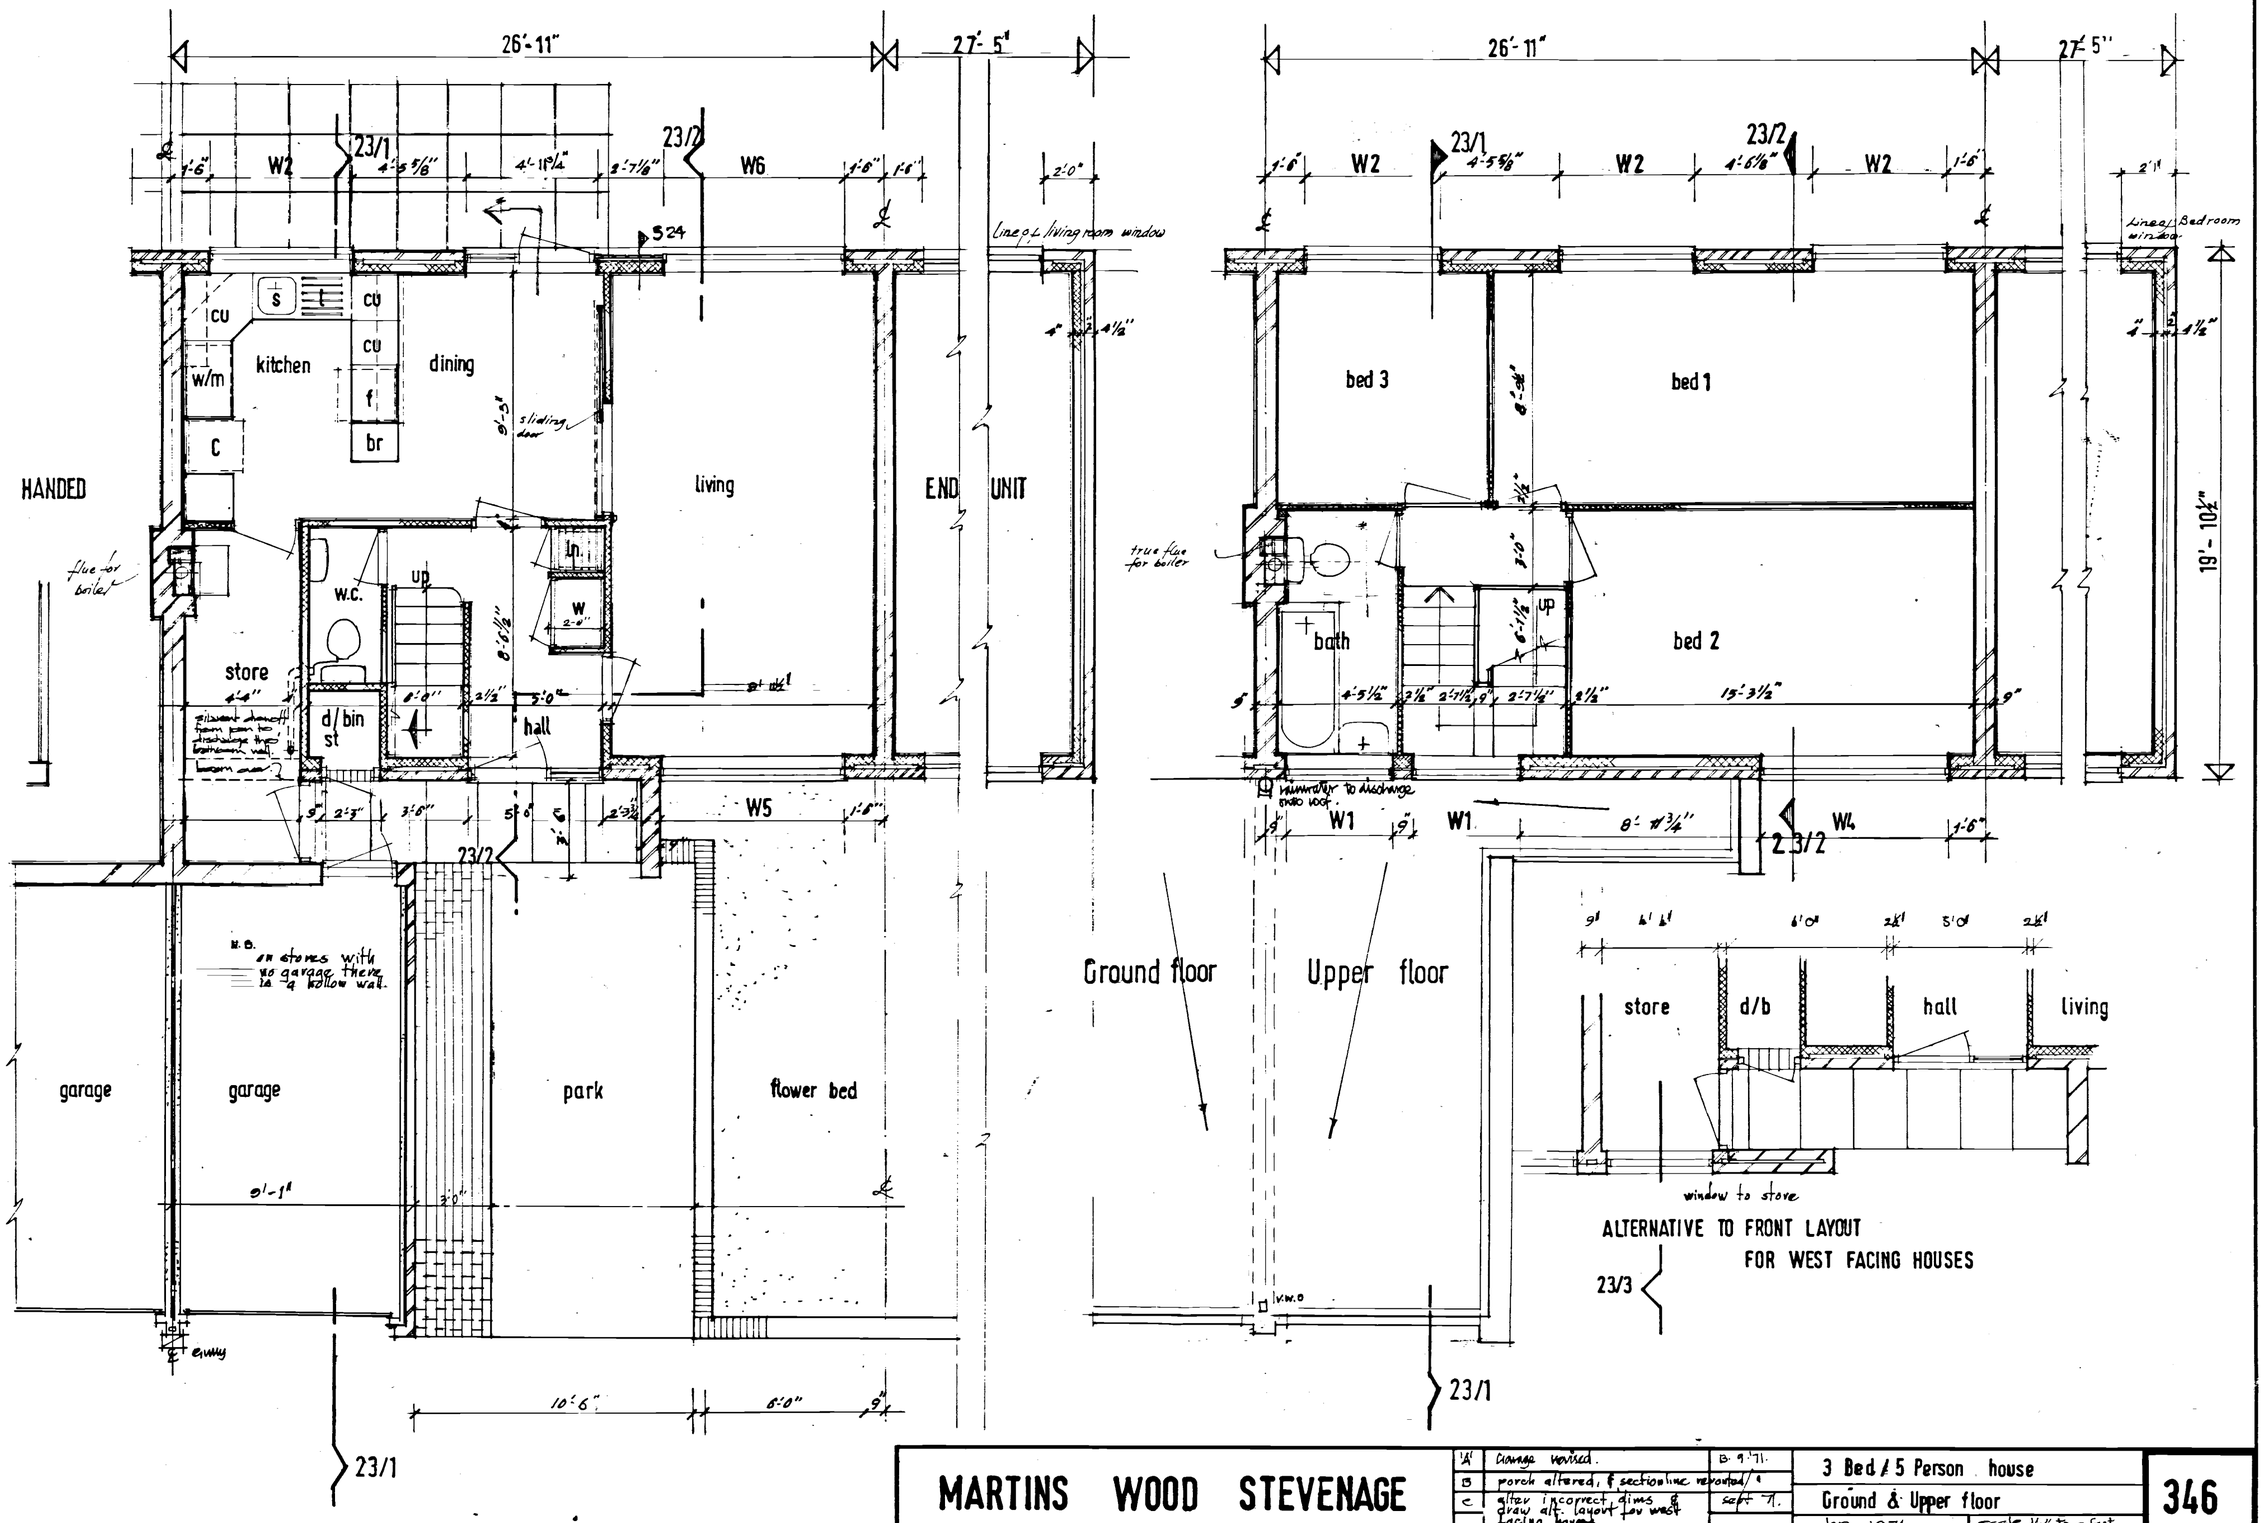

MARTINS WOOD STEVENAGE	'A'	Garage revised.	B. 9.'71.	3 Bed / 5 Person house
	B	porch altered, & sectionline revoked		Ground & Upper floor
	C	alter incorrect dims & draw alt. layout for west facing houses.	Sept '71.	Jan, 1971 — scale ¼" to a foot
Harry Moncrieff, F.R.I.B.A., M.T.P.I., Co-operative Planning Ltd., 73b South Side, Clapham Common, S.W.4				346 — 4/21c

6629/70