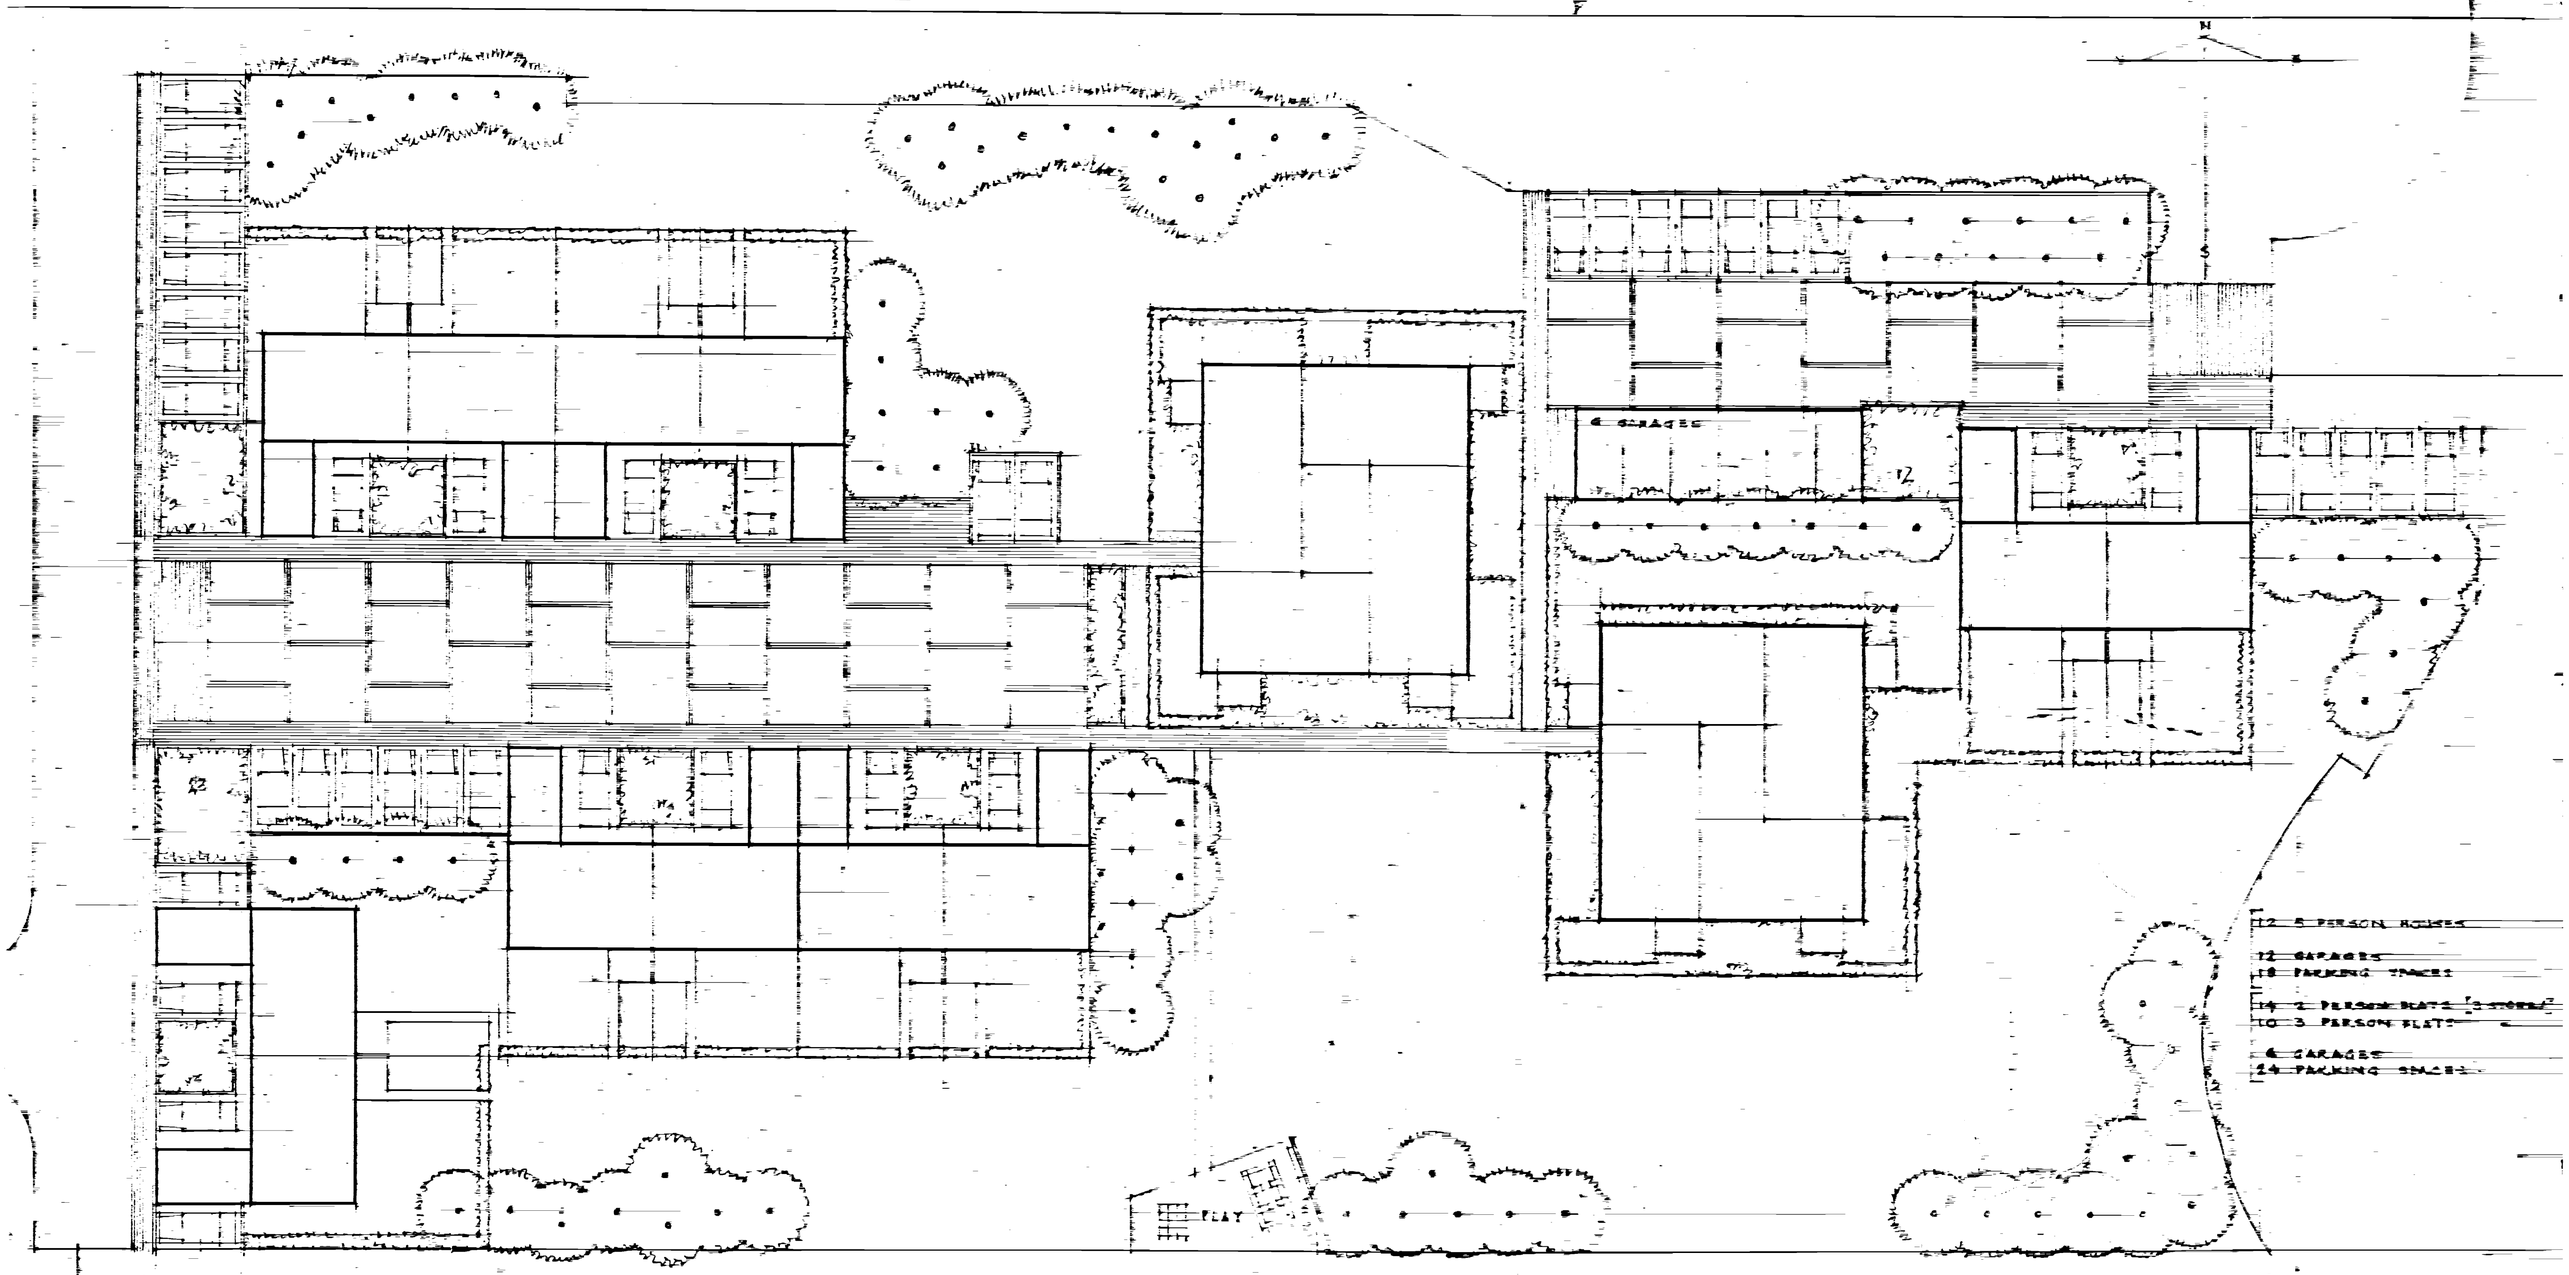

MARTINS WOOD SITE · STEVENAGE ·

SCALE 16 FEET TO 1 INCH

BARRY MONCRIEFF ARIBA M.T.P.I. COOPERATIVE PLANNING LTD.

DRAWING 4

12 -
18
12 -
42

3 Bed Terraced Flat